Large Water Flow Lab Drawing

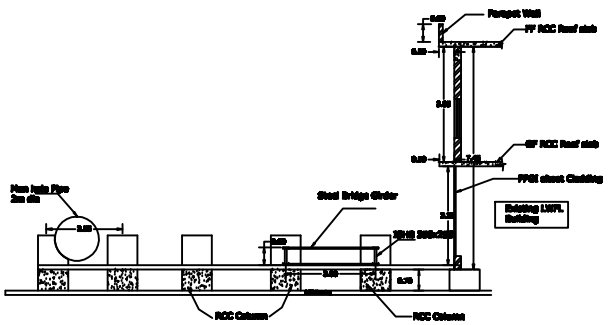

SECTION

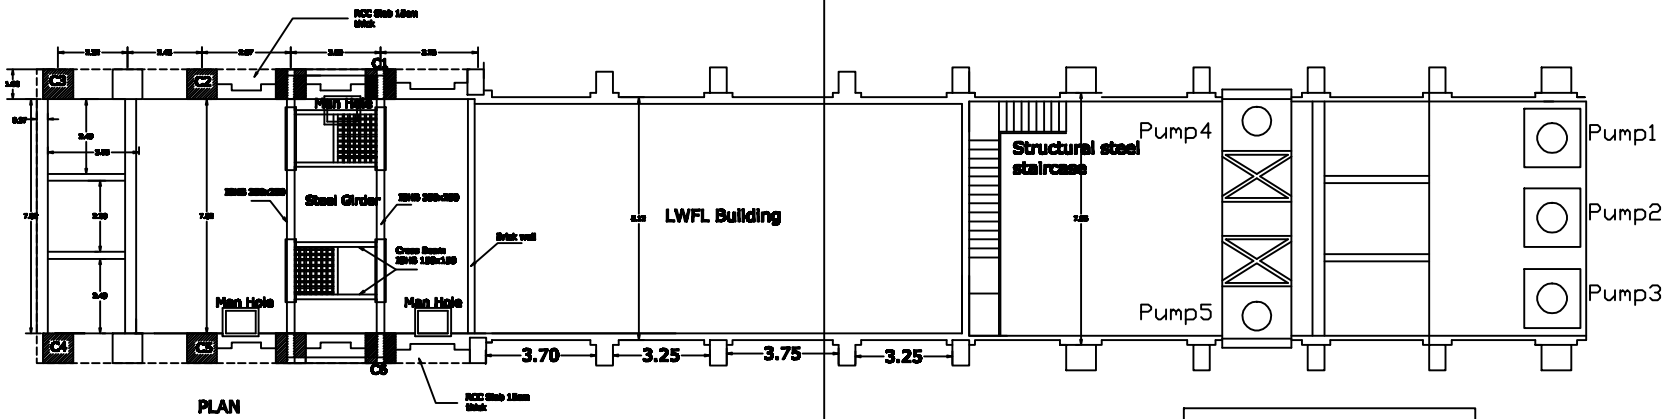

PLAN

TENDER DRAWING

FLUID CONTROL RESEARCH INSTITUTE

PALAKKAD

DRN	SUJITHA.R	13-10-2014	LOCATION DETAILS OF STEEL BRIDGE GIRDER FOR LWFL	SCALE:- 1 : 100 All dimensions in cm
CHD				
PASD	A.M.P NAIR			FCRI/CIVIL/2014-15/01
APPD				